
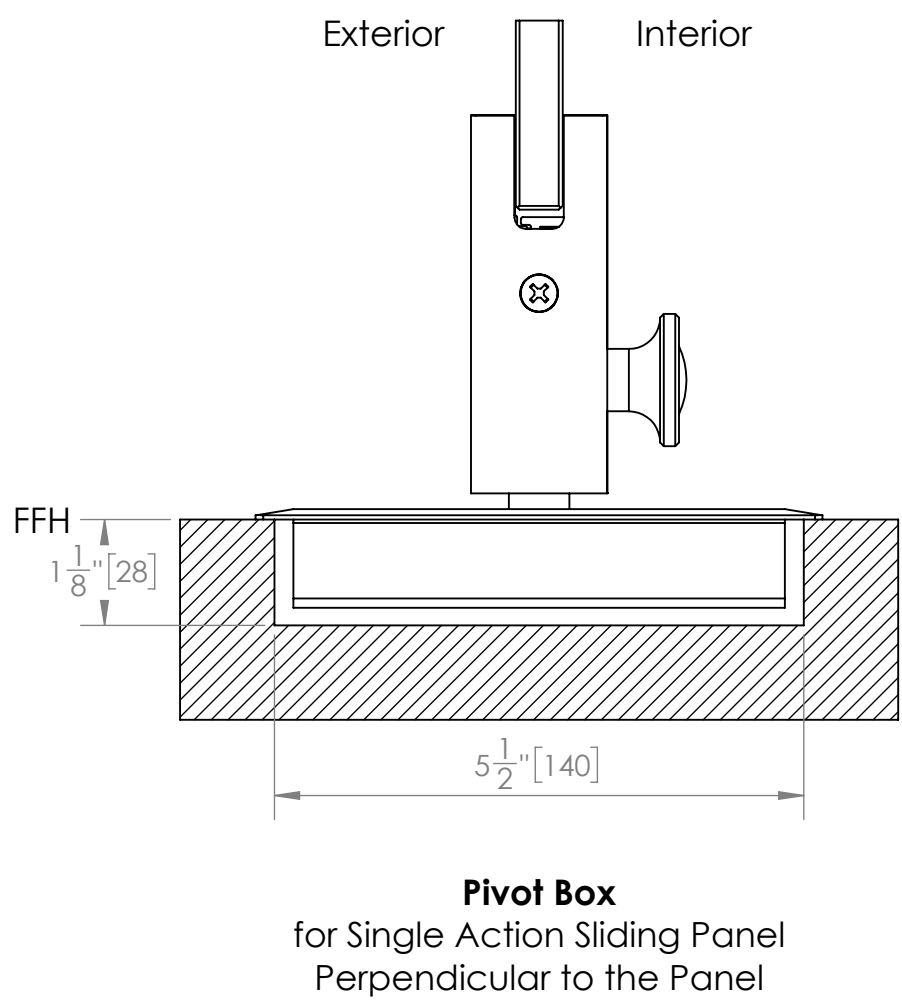
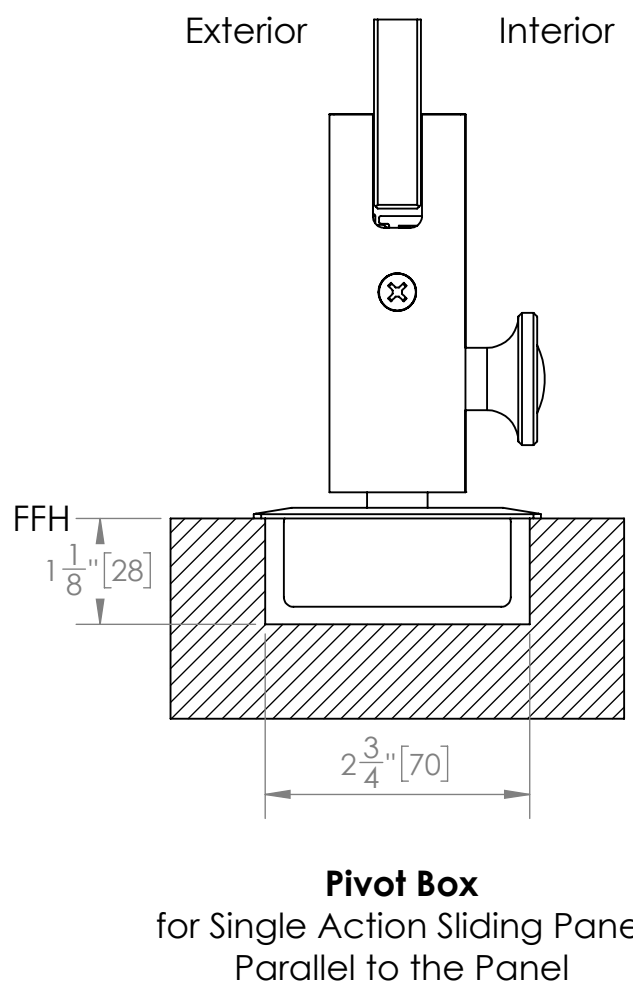


Suggested Typical Installation Details HSW75

alternative options

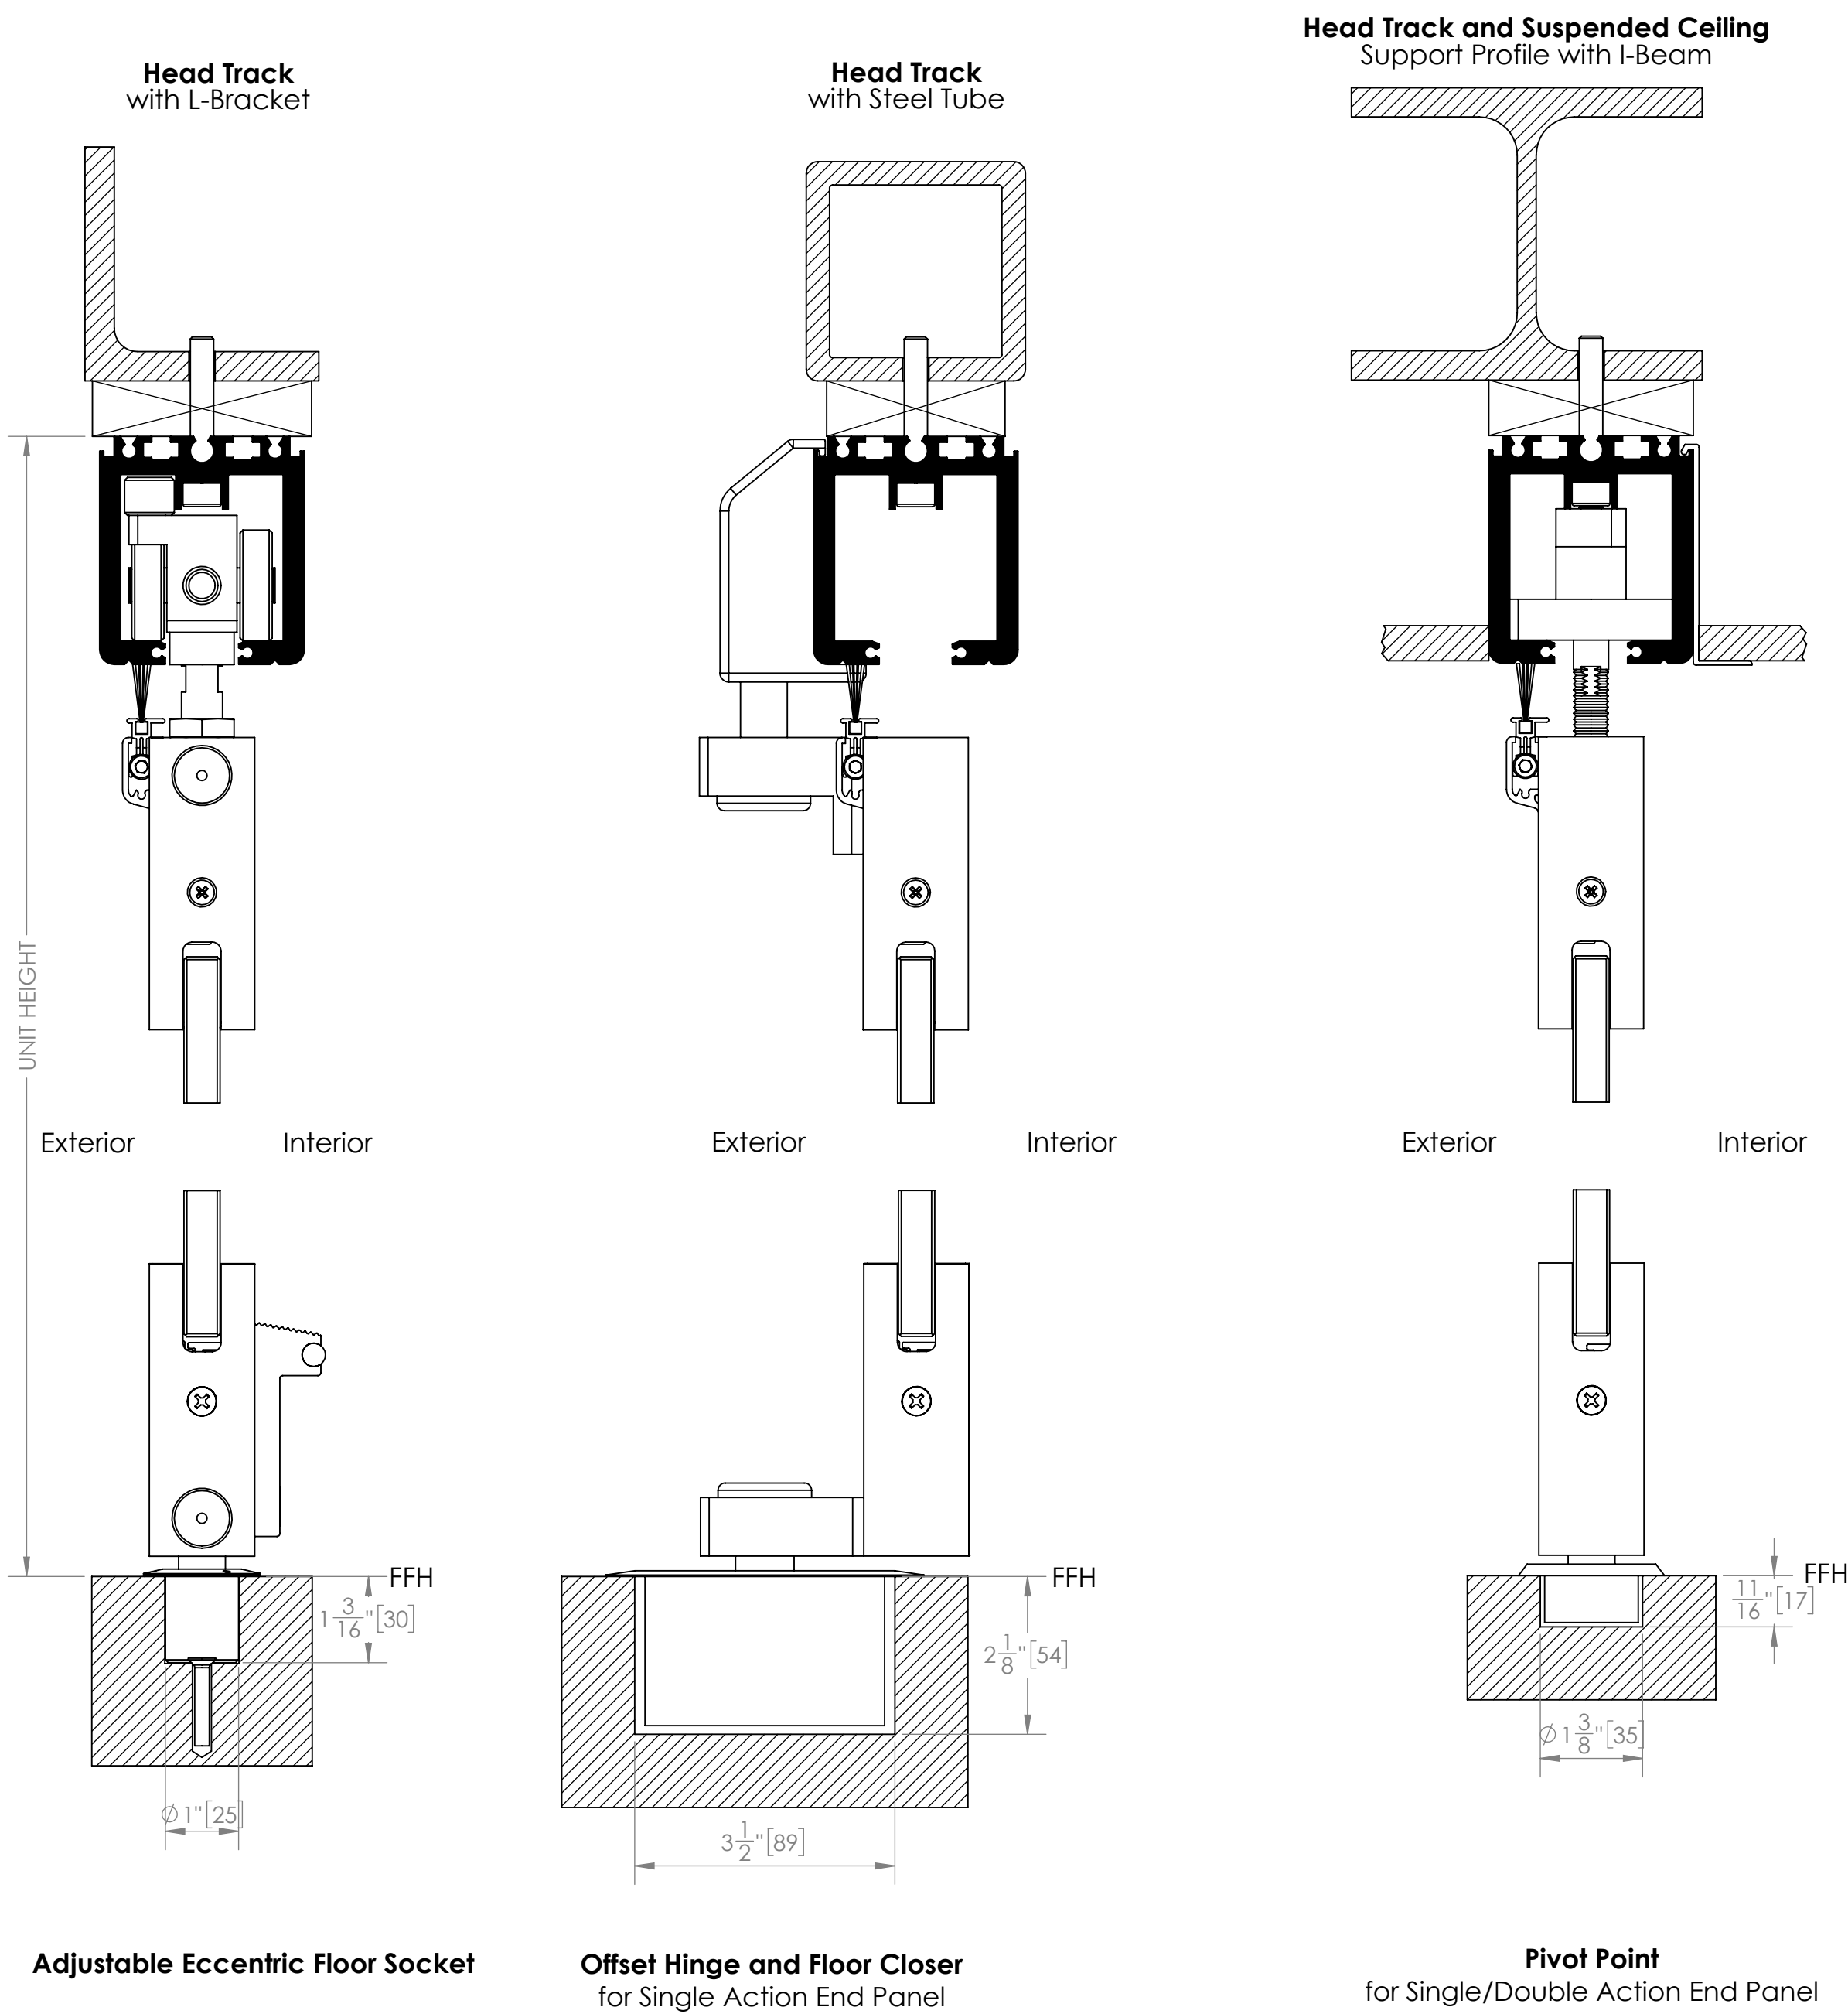

SPECIFICATIONS AND DETAILS SUBJECT
TO CHANGE WITHOUT NOTICE
©2026 NanaWall Systems, Inc.
www.nanawall.com

Details are shown with 1/2" (12mm) thick glass. For different glass thicknesses and rail heights please contact NanaWall,
For more information about preparing the rough opening, installation and operation of this system,
please look at the installation and Owner's Manual for the HSW75 Single Track Sliding Frameless System.