


Suggested Typical Installation Details

NW MultiSlide 630

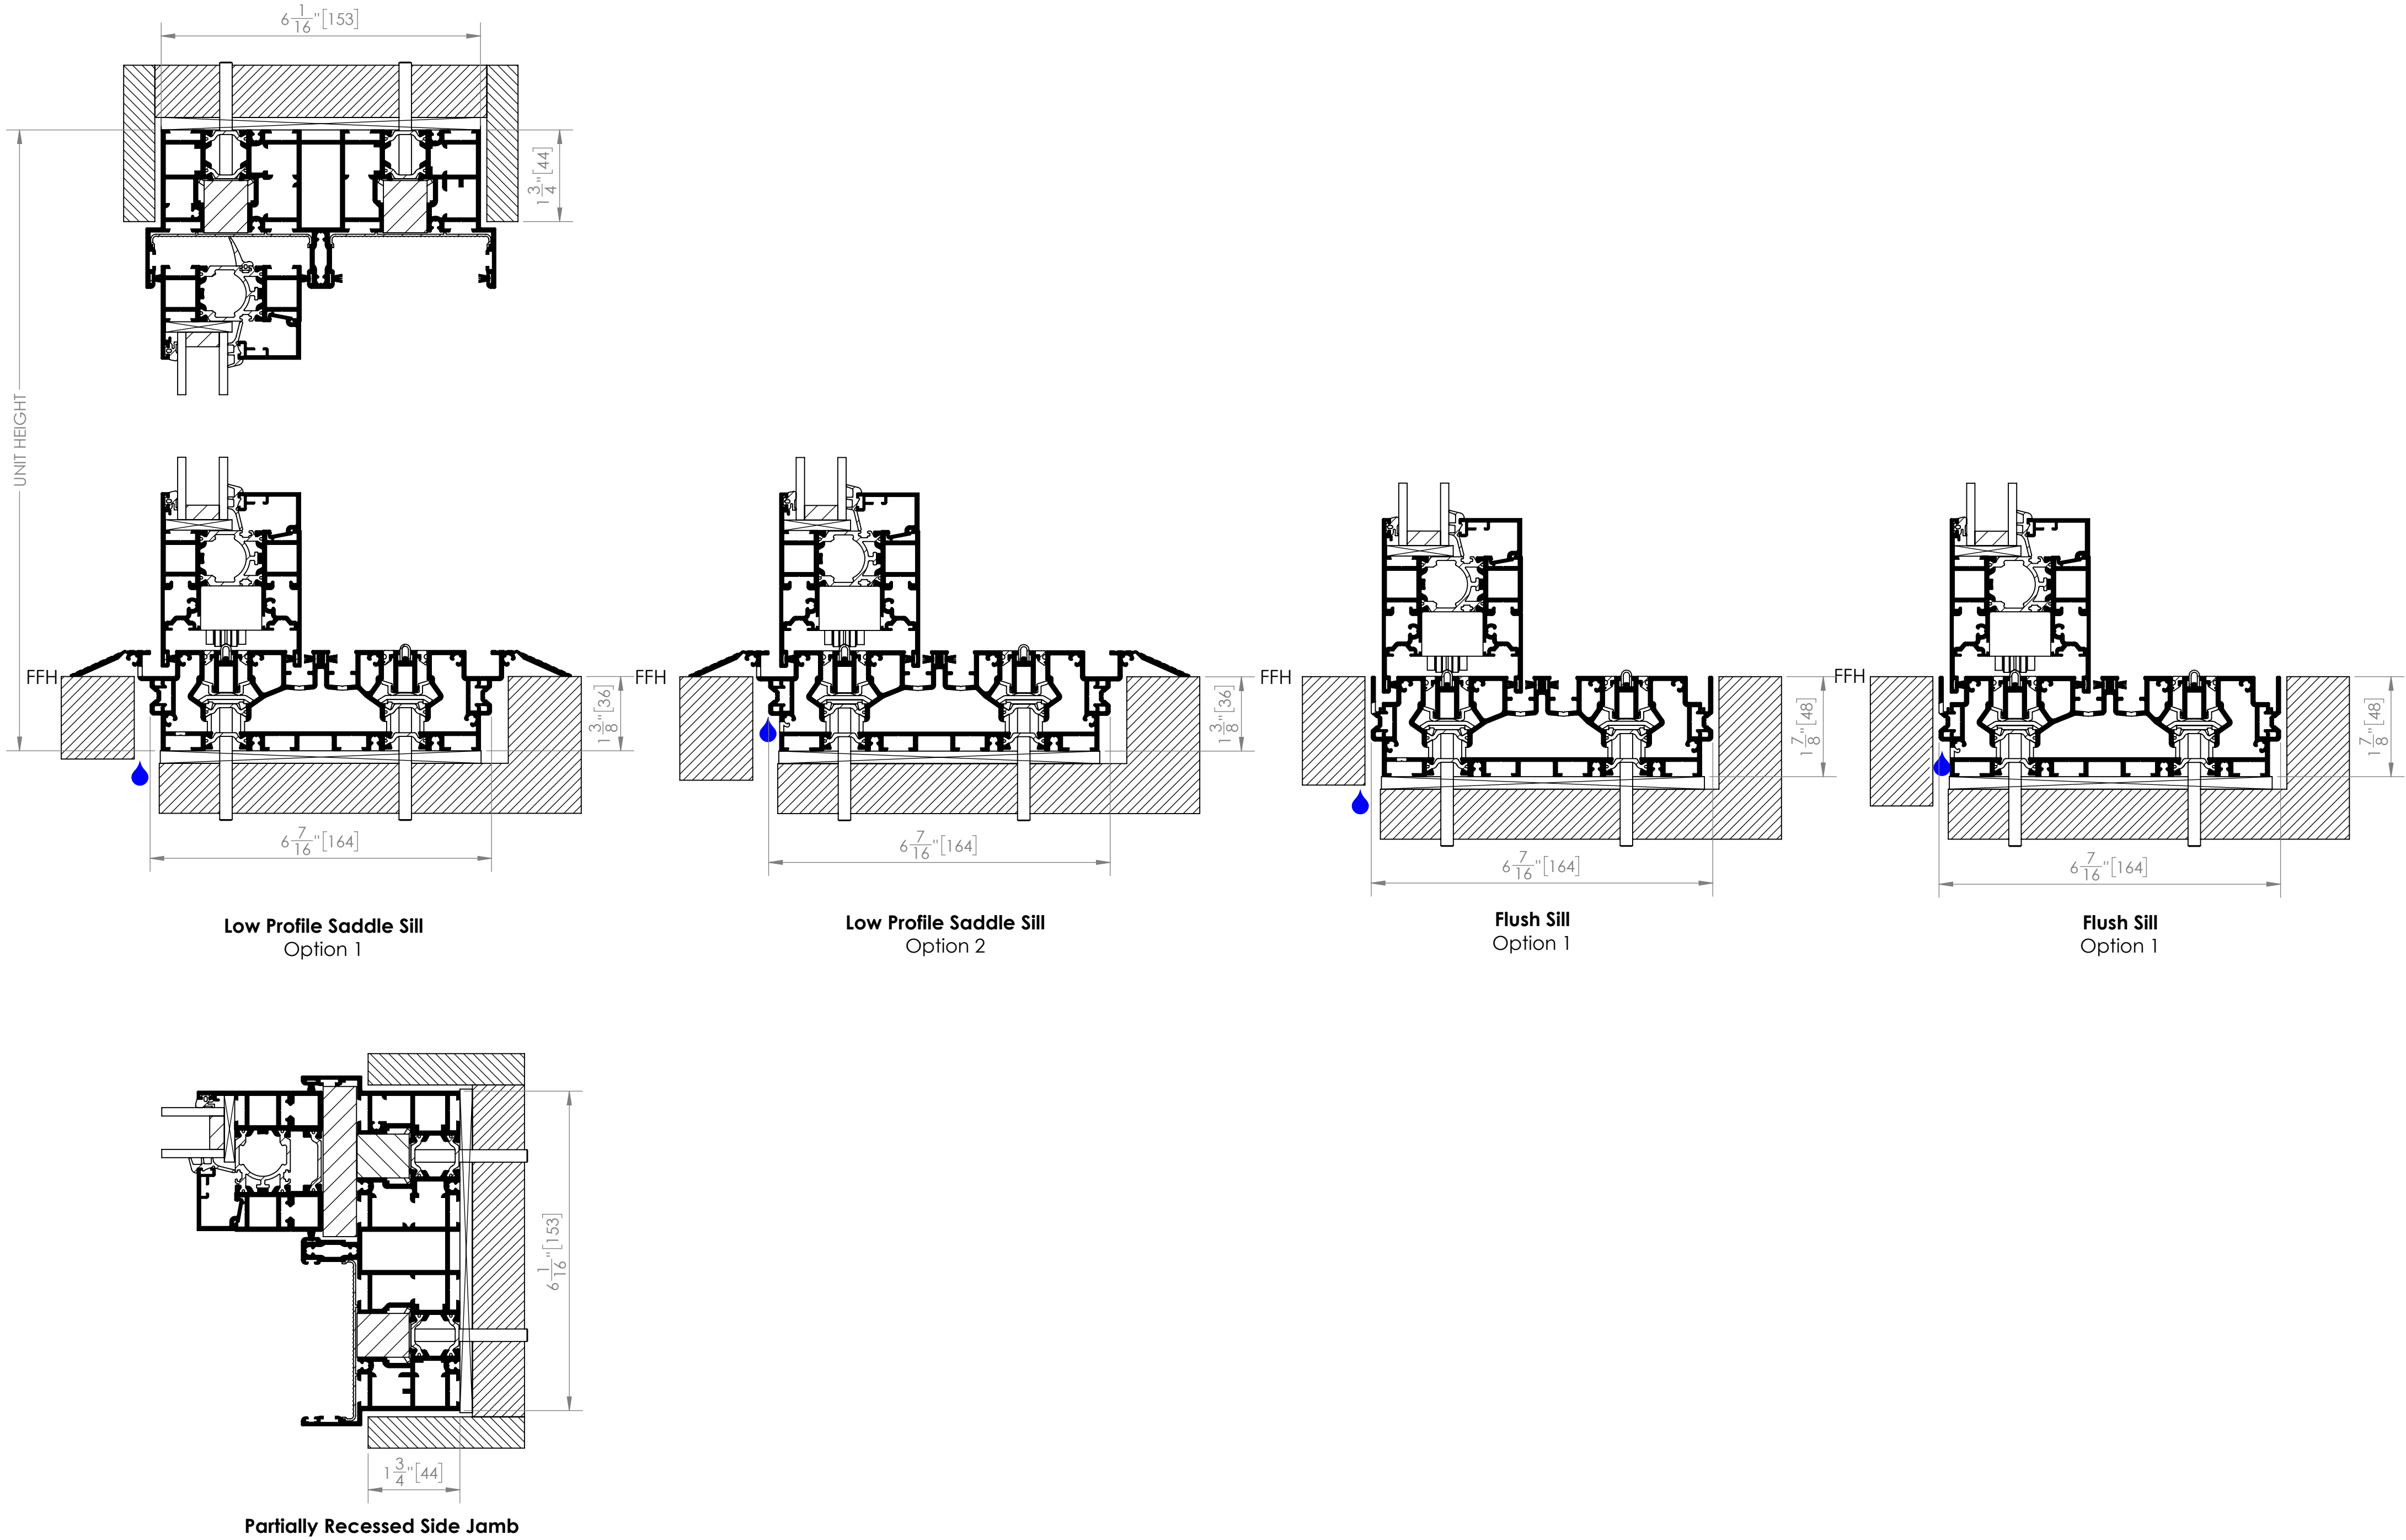

SPECIFICATIONS AND DETAILS SUBJECT
TO CHANGE WITHOUT NOTICE
©2026 NanaWall Systems, Inc.
www.nanawall.com

All appropriate water proofing and flashing details to be designed and installed by others.
These should include proper sealing of all fastener holes and each end of the sill.
For more information about preparing the rough opening, installation and operation of this folding
system, please look at the installation and Owner's Manual for the Generation 4 Sliding Glass Walls.