


Suggested Typical Installation Details
SL73


Inward Opening

Outward Opening


alternative options

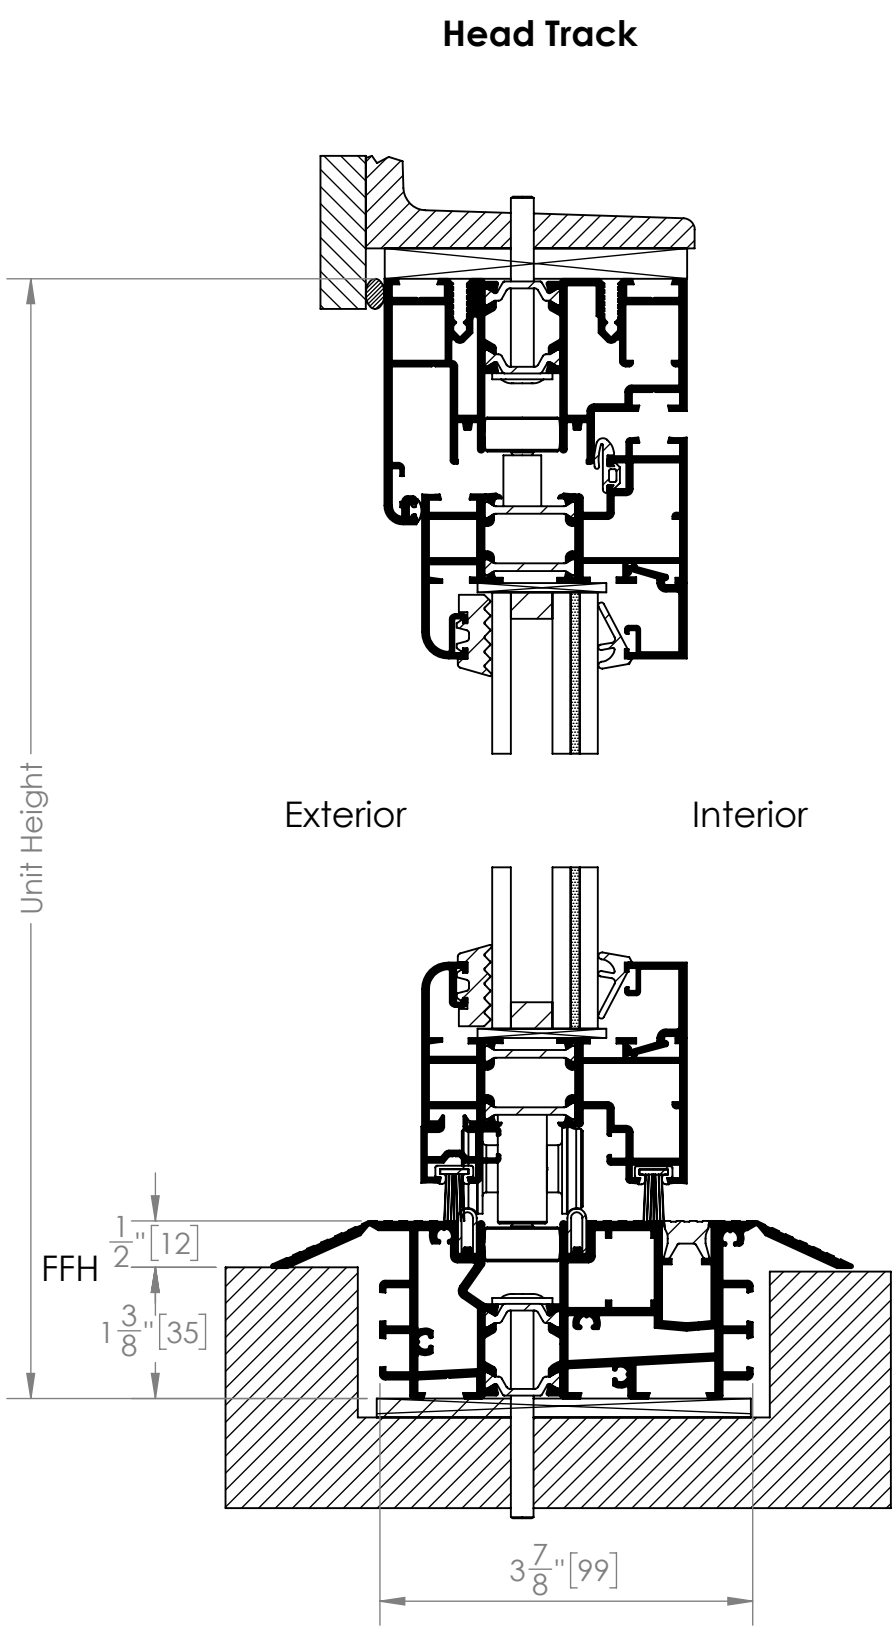


Low Profile Saddle Sill - Option 2
(If no water rating is needed.)

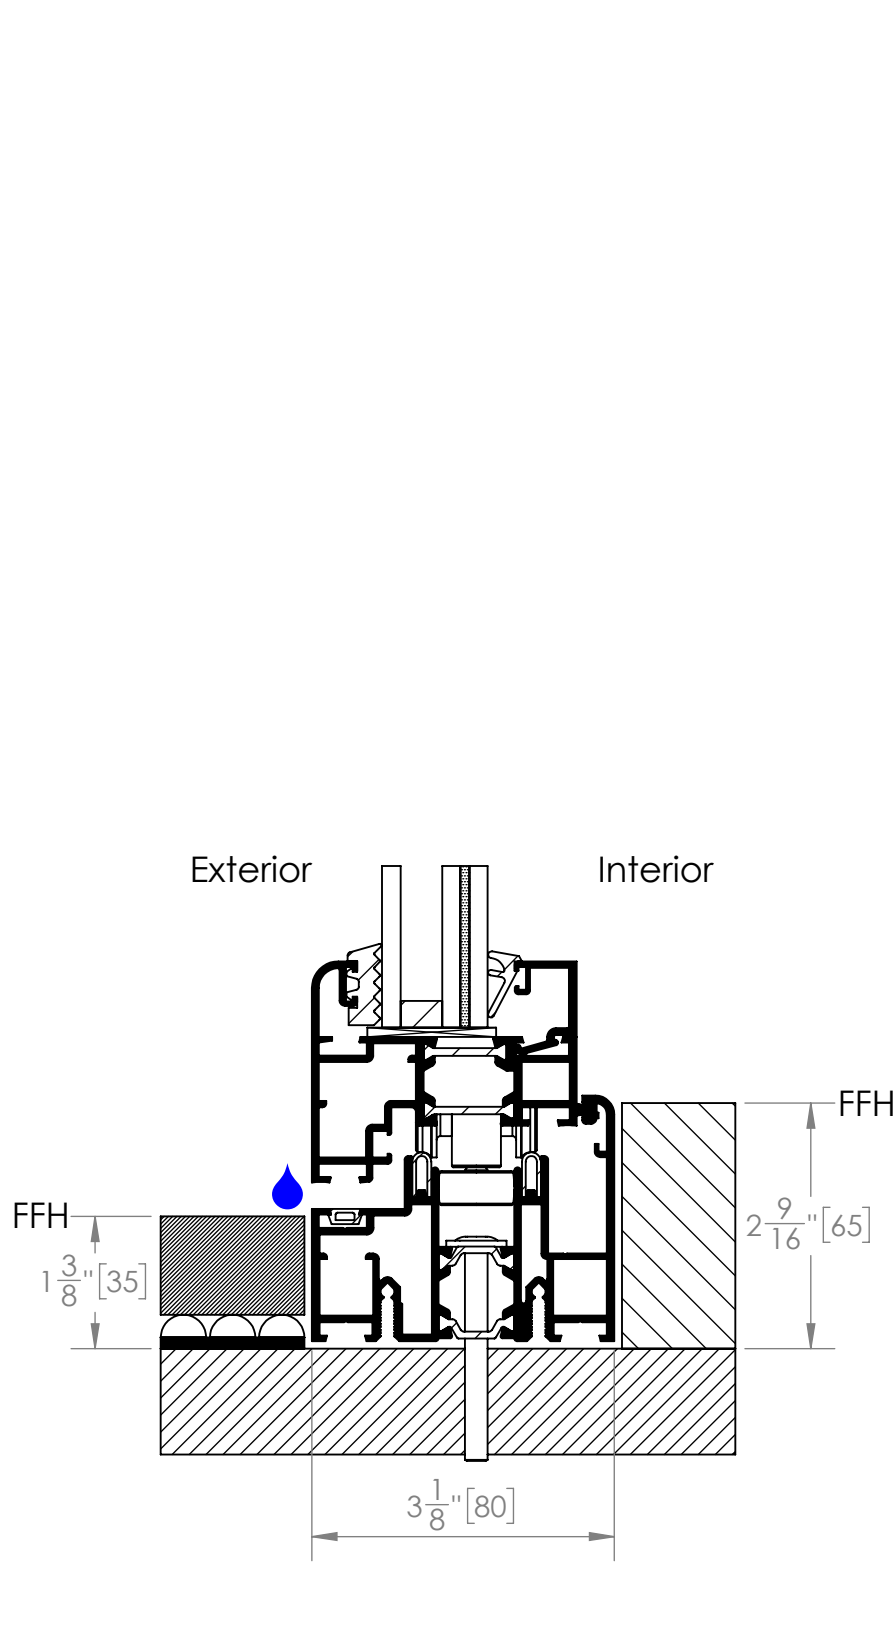




Performance Sill
(Weep slots have to be unobstructed. Details of the management of water exiting the weep slots must be designed and installed by others.)

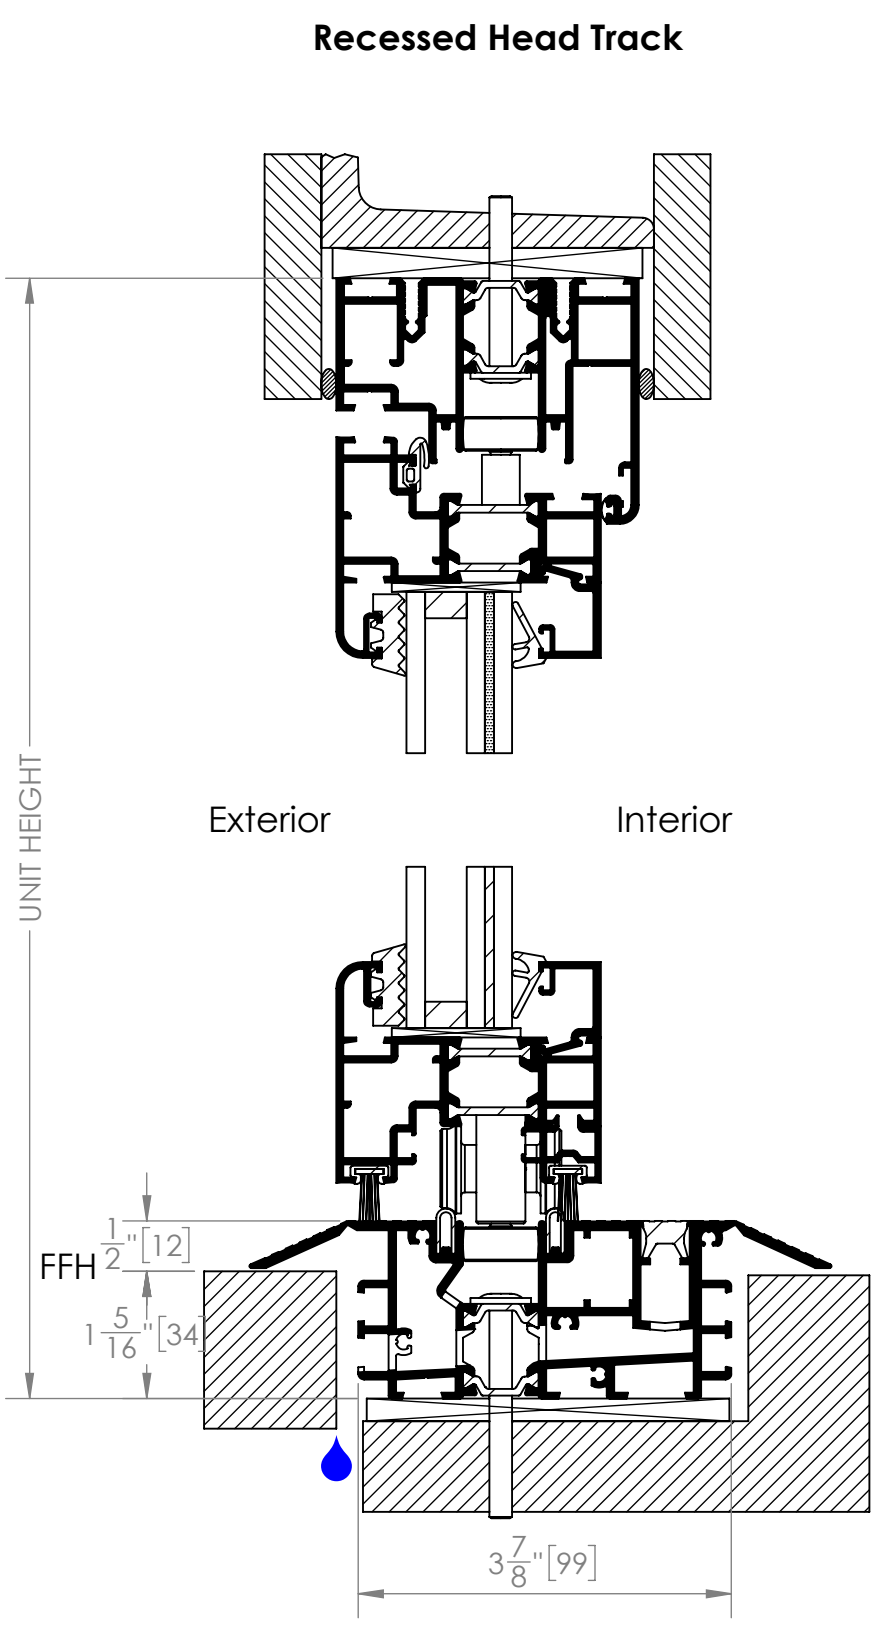

Low Profile Saddle Sill - Option 1
For any water rating, weep holes drilled in the sill and drain connections by others necessary. Please see Low Profile Saddle Sill Option 1 Detail Drawing on the right side for weep hole sizes, pattern and spacing by others.

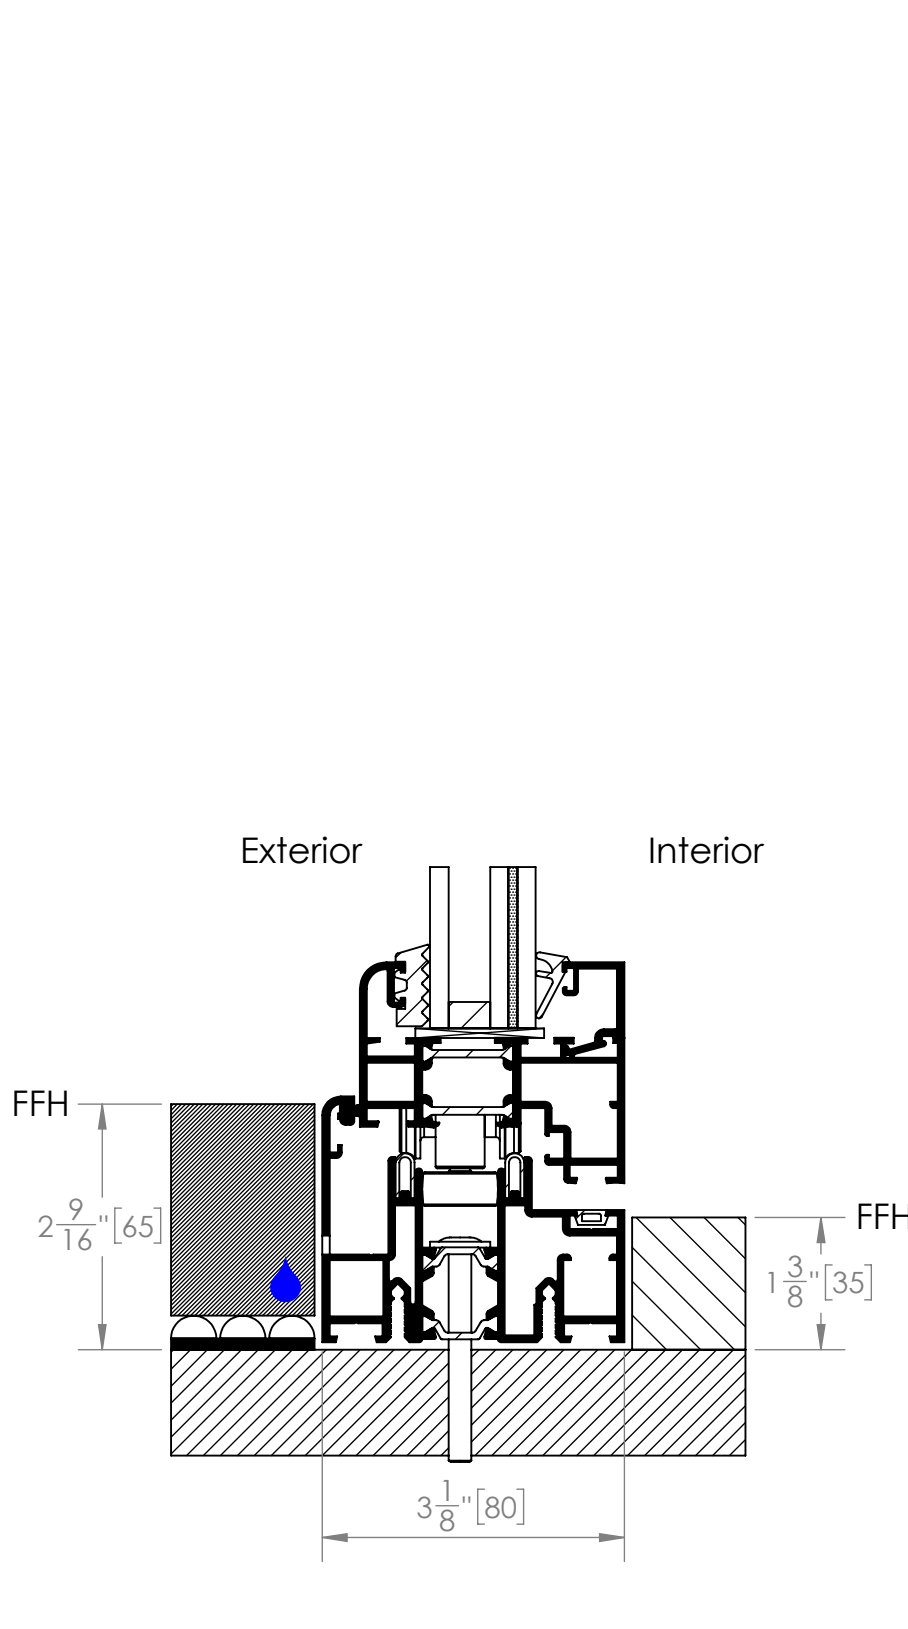


Performance Sill
(Weep slots have to be unobstructed. Details of the management of water exiting the weep slots must be designed and installed by others.)

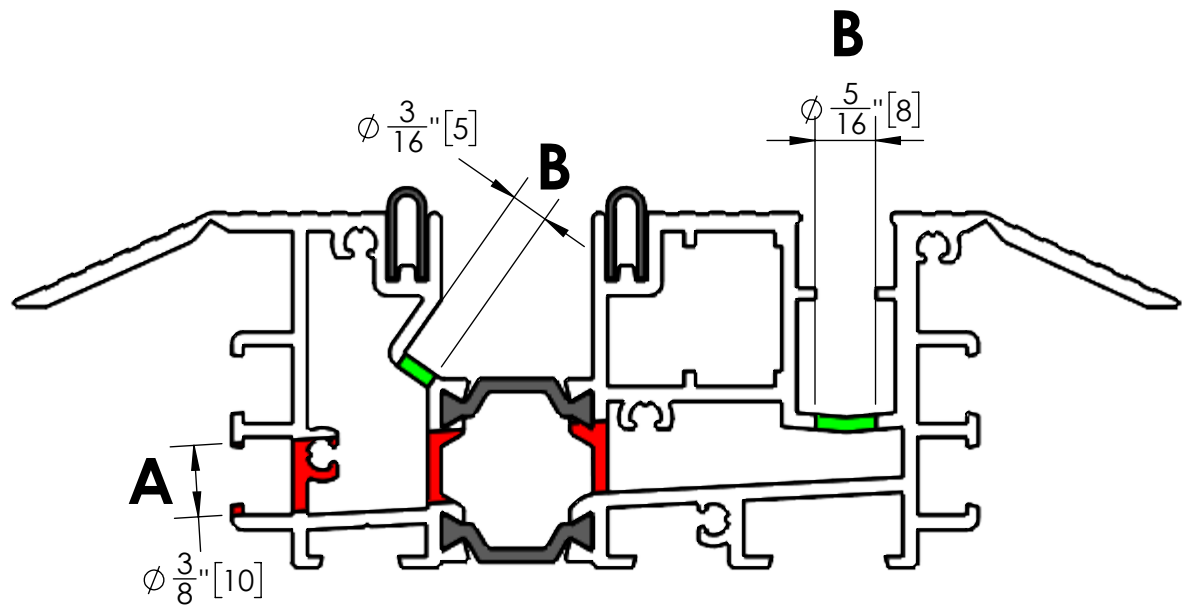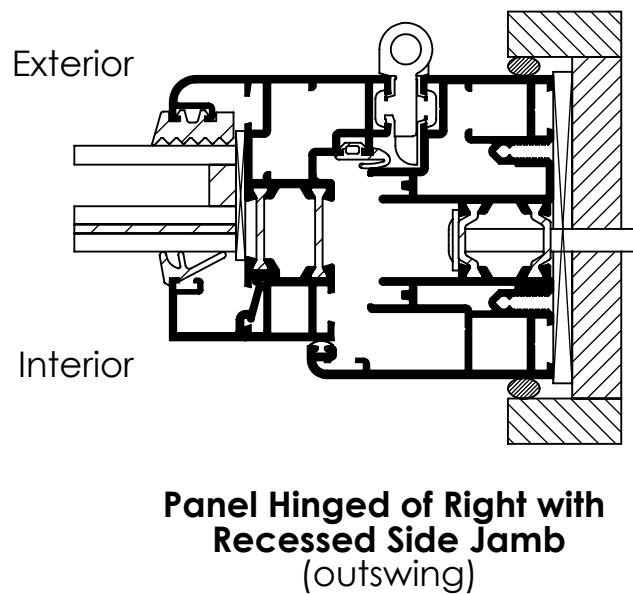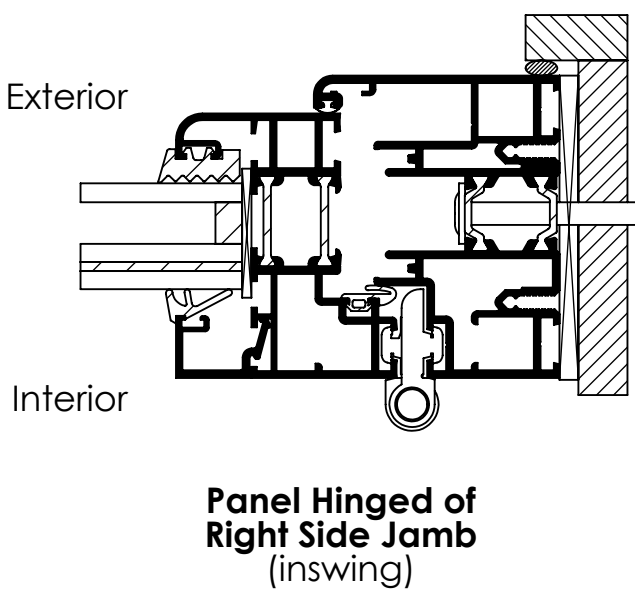

A Drill holes all the way to the back as shown at a slight angle upwards. Before creating the 3/8" (10mm) drainage hole, we recommend using a smaller drill bit to create a pilot hole.

B Drill holes as shown.

Location of various holes per the Low Profile Saddle Sill Option 1 Drawing

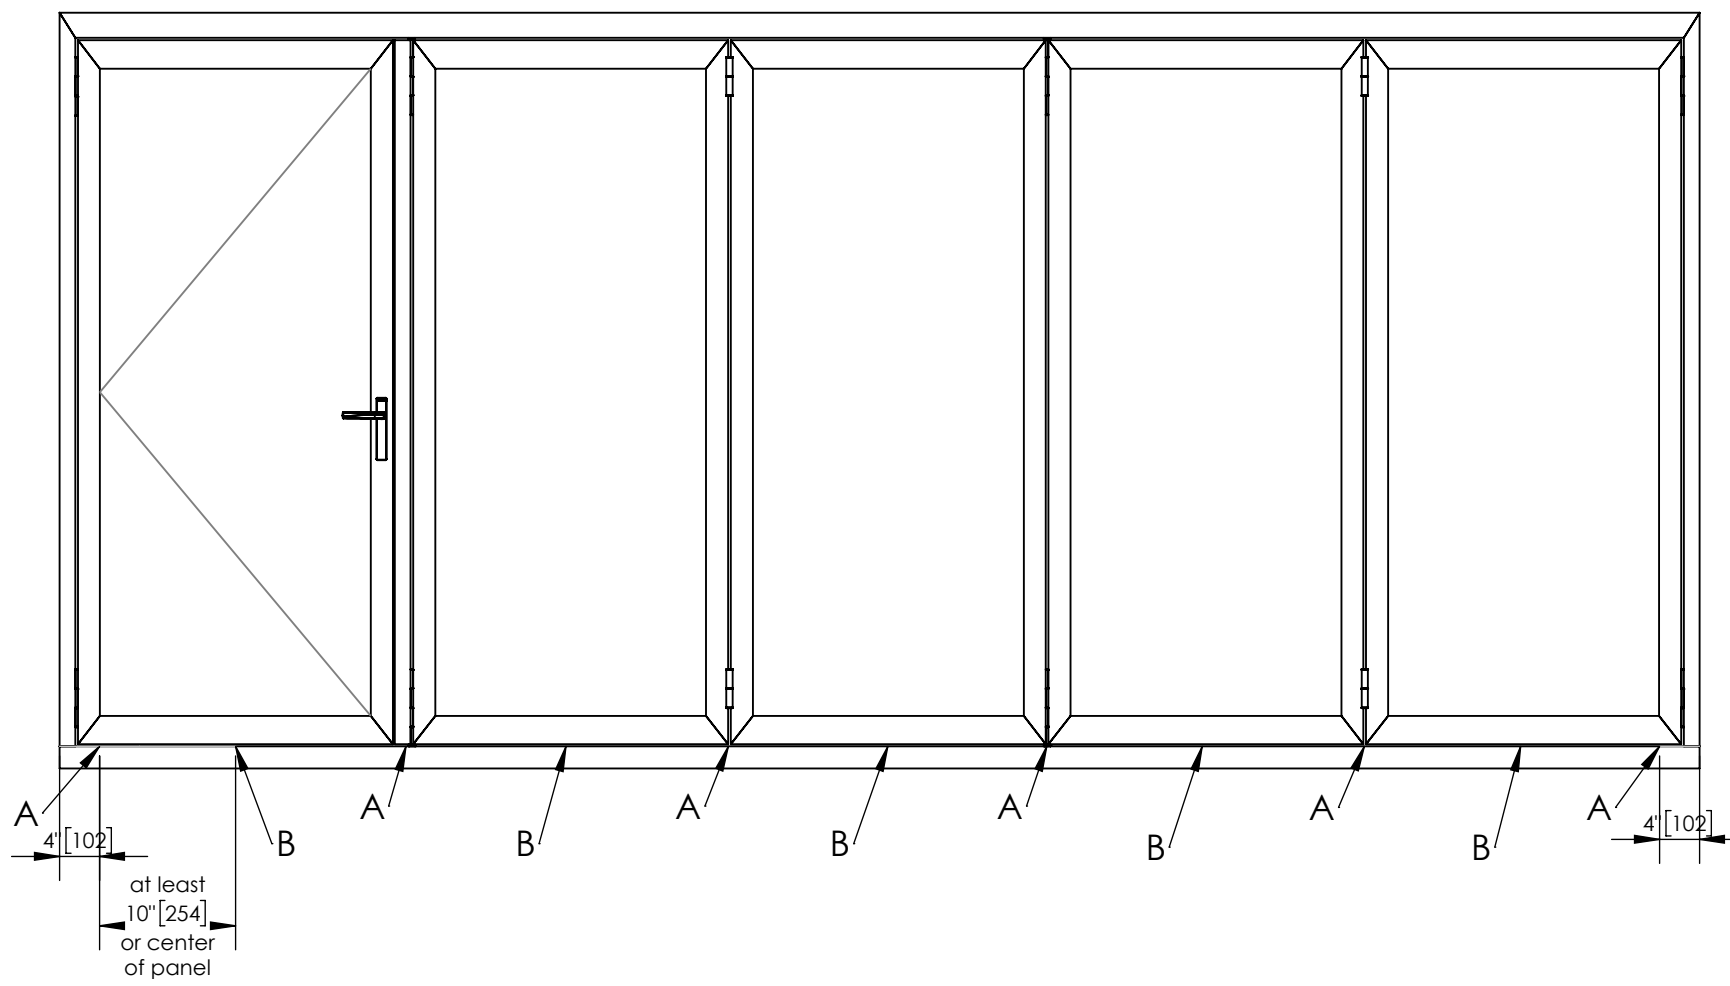

Note: **A:** Drill 3/8" (10 mm) hole in location shown.
B: Drill 5/16" (8 mm) hole in location shown.
Drill 3/16" (5 mm) hole in location shown.

Details are shown with 1-1/8 " (28mm) thick glass. For different glass thicknesses and rail heights please contact NanaWall, For more information about preparing the rough opening, installation and operation of this system, please look at the installation and Owner's Manual for the SL73 Single Track Folding Frameless System.

SPECIFICATIONS AND DETAILS SUBJECT
TO CHANGE WITHOUT NOTICE
©2026 NanaWall Systems, Inc.
www.nanawall.com